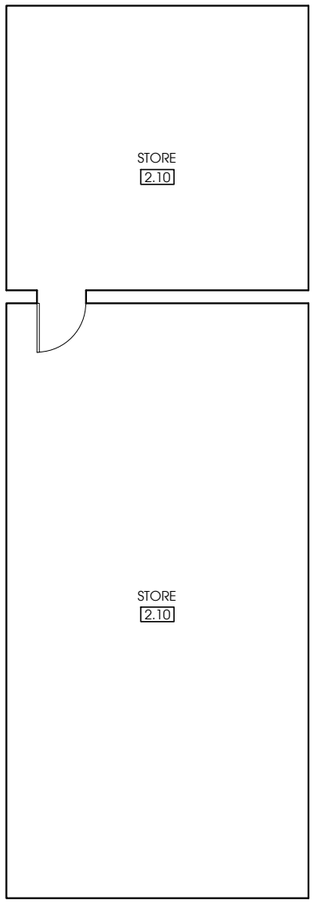

FIRST FLOOR

SCALE 1:100

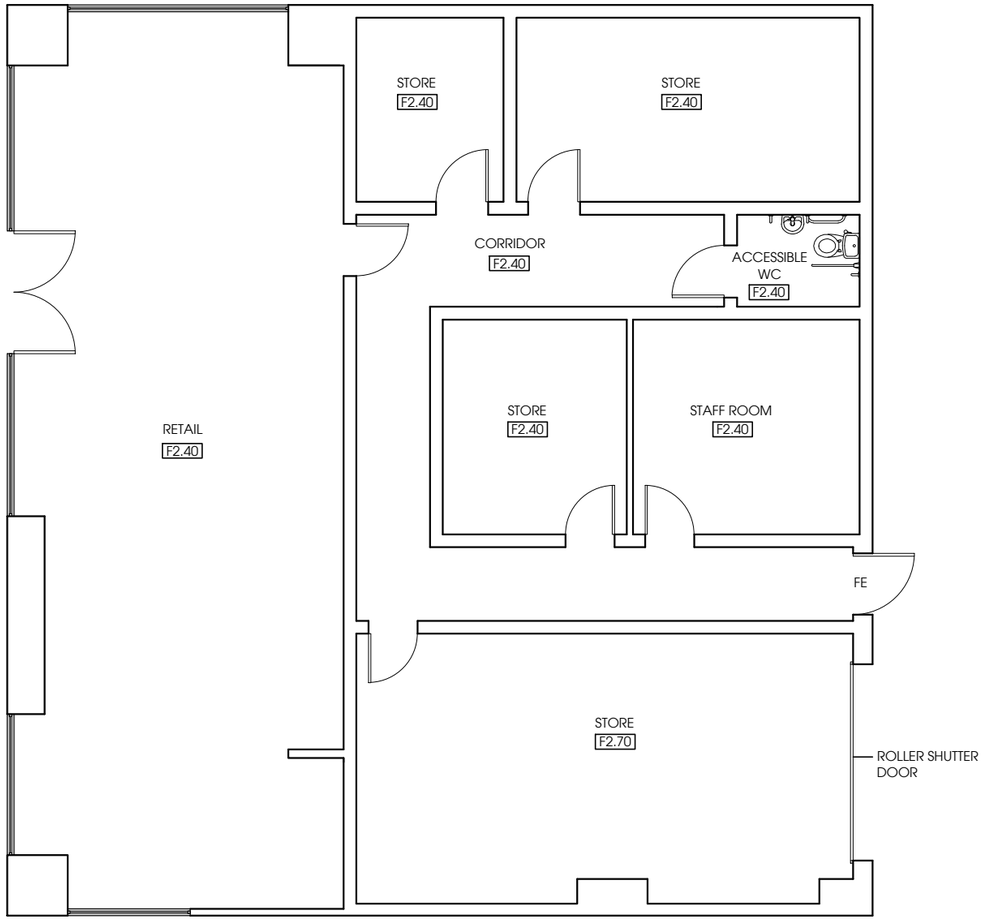

GROUND FLOOR

SCALE 1:100

Scale Bar (m)

0 1 2 3 4 5

NOTES

1) ALL DIMENSIONS TO BE CHECKED ON SITE AND NOT SCALED FROM THIS DRAWING.
2) MALCOLM HOLLIS SHALL BE INFORMED IN WRITING OF ANY DISCREPANCIES.
3) ALL DIMENSIONS ARE IN METRES ONLY.
4) THE ORIGIN AND ORIENTATION OF THE SURVEY GRID RELATE TO AN ARBITRARY GRID.
5) ALL LEVELS ARE BASED ON AN ARBITRARY DATUM.

KEY

A/C	Air Conditioner	IL	Invert Level
AH	Arch Height	IRF	Iron Railing Fence
AL	Arch Level	IRS	Illuminated Road Sign
ASH	Arch Spring Height	JB	Junction Box
ASL	Arch Spring Level	L	Light
B	Bollard	LB	Litter Bin
BGP	Break Glass Point	LP	Lamp Post
BH	Beam Height	Max	Maximum
Br	Brick	MH	Manhole
BRW	Brick Retaining Wall	Min	Minimum
BSL	Beam Soffit Level	O/H	Overhead
BT	British Telecom	OSBM	Ordnance Survey Bench Mark
BW	Brick Wall	P	Post
CBF	Close Boarded Fence	PB	Pillar Box
CCTV	Closed Circuit Television	PLI	Pavement Light
Chy	Chimney	PS	Paving Stones
CL	Cover Level	Rad	Radiator
CLF	Chain Link Fence	RDM	Recessed Door Mat
Col	Column	RE	Rodding Eye
Conc	Concrete	RS	Road Sign
CPS	Concrete Paving Slabs	RSD	Roller Shutter Door
CTV	Cable Television IC	RSJ	Rolled Steel Joist
Cub	Cupboard	RWP	Rain Water Pipe
DH	Door Height	s	spread
DIH	Duct Height	SBM	Site Bench Mark
DP	Down Pipe	SC	Stop Cock
DrC	Drainage Channel	SH	Spring Height
EC	Electrical Inspection Cover	SL	Sump Level
EJB	Electrical Junction Box	Sk	Skylight
EM	Electricity Meter	SO	Smoke Outlet
ES	Earthing Rod	SP	Sign Post
ESG	Electrical Switchgear	SS	Security Sensor
FA	Fire Alarm	T	Telephone
FB	Flower Bed	Tac	Tactile Paving
FE	Fire Extinguisher	TBM	Temporary Bench Mark
FH	Fire Hydrant	TCB	Telephone Call Box
FHR	Fire Hose Reel	TIC	Telephone Inspection Cover
FL	Floor Level	TJB	Telephone Junction Box
Fl	Floodlight	TL	Traffic Light
g	girth	TLCB	Traffic Light Control Box
G	Gully	TLIC	Traffic Light Inspection Cover
GC	Gas Cock	TP	Telephone Pole
GM	Gas Meter	Typ	Typical
GV	Gas Valve	V	Vent
h	height	VP	Vent Pipe
HB	Hand Basin	WH	Water Heater
HR	Handrail	WM	Water Meter
IC	Inspection Cover	WV	Water Valve

FLOOR PLAN SYMBOLS

- 25.50 Spot Level
- 3.20 Floor To Ceiling Height
- F2.50 Floor To False Ceiling Height
- BH 2.70 Floor To Beam Height
- FC 1.00 CH 2.00 Floor To Cill Height/Cill To Head Height
- C25.00 Ceiling Level
- FC25.00 False Ceiling Level
- Stair Arrow (points up)
- Structural Ceiling Slope (points up)
- Roof Slope (points down)

REVISIONS

REV.	DATE	AMENDMENTS	INITIAL

THIS DRAWING IS FOR THE FOLLOWING PURPOSE ONLY:
PRELIMINARY ☐ TENDER ☐ CONSTRUCTION ☐
SKETCH ☐ MEASURED SURVEY ☒ CONTRACT ☐

TITLE

FLOOR PLAN

CLIENT

R C McInnes Ltd
High Farm, Great Battersby
Great Ayton
North Yorkshire, TS9 6LU

PROJECT NAME

Carphone Warehouse
The High Street
Gosforth
Newcastle upon Tyne, NE3 4AD

malcolm hollis
2nd Floor, Media 4
Media Exchange Building
Coquet Street, Ouseburn Valley
Newcastle upon Tyne,NE1 2QB
T 0191 300 9321
F 0191 300 9330
W malcolmhollis.com

DATE	DRAWN BY
10.07.2018	NH
SCALE 1:100 @A3	CHECKED JB

PROJECT	ORIGINATOR	VOLUME/ ZONE/BLDG	LEVEL	FILE TYPE
70055	MHL	00	GF	M2
DISCIPLINE/ROLE	NUMBER		STATUS	REVISION
G	10200		A7	---