STATUTORY STATUS	
LISTED	YES - GRADE II
CONSERVATION	YES

NOTE
This drawing has been prepared from historical information that cannot be guaranteed accurate.
Responsibility is not accepted for errors made by others in scaling from this drawing. All construction information should be taken from figured dimensions only. All dimensions should be checked on site prior to the manufacture of any components. No services should pass through or over the Boxes & Parcels room. No sprinklers to be located in the Comms Room

HATCHING

- New Partition wall
- New Partition wall
- New Partition wall
- Existing Partition wall
- Structural wall
- Area not in scope
- Barrier Matting
- Banking Hall Vinyl Flooring
- Staff Room Vinyl Flooring

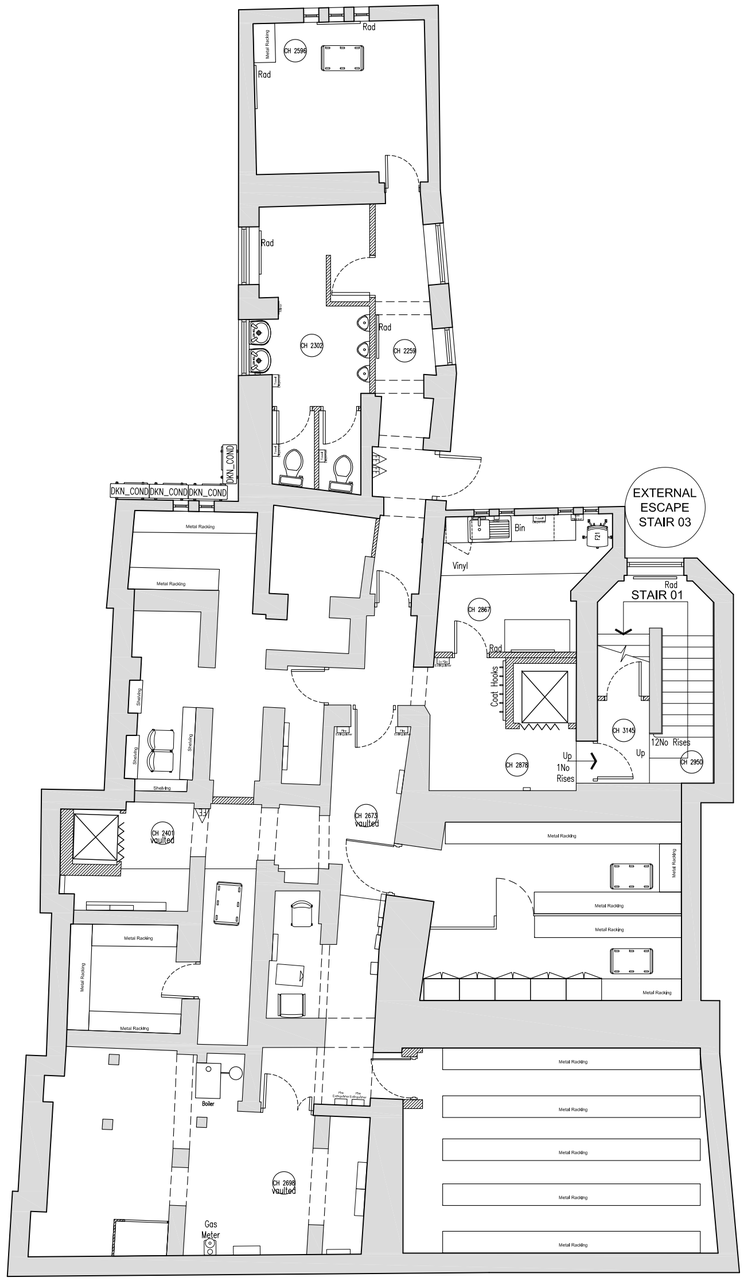

SCALE
0 1m 5m 10m

N

PLANNING

DATE :	REV	DRAWN	CHECKED	NOTES.
13-10-2023	A	HU	MW	ISV Amendments

ISG
Boleyn House,
St Augustines
Business Park,
Whitstable,
Kent CT5 2QJ

Project
DURHAM MARKET PLACE

6-7 MARKET PLACE,
DURHAM
DH1 3NB
PIM No.

BARCLAYS

Drawing Title
BASEMENT FLOOR LAYOUT
AS EXISTING
CLOSURE 2023

Branch Sort Code	Branch ID	Supplier Project No	
		BY108919	
Scale 1:100@A2	Drawn HU	Checked PC	Date 07/09/2023
Drg.No BY108919_301			Revision A

Architectural Practice: ISG Design Hub